

Buryhook - Gillotts Lane Henley on Thames

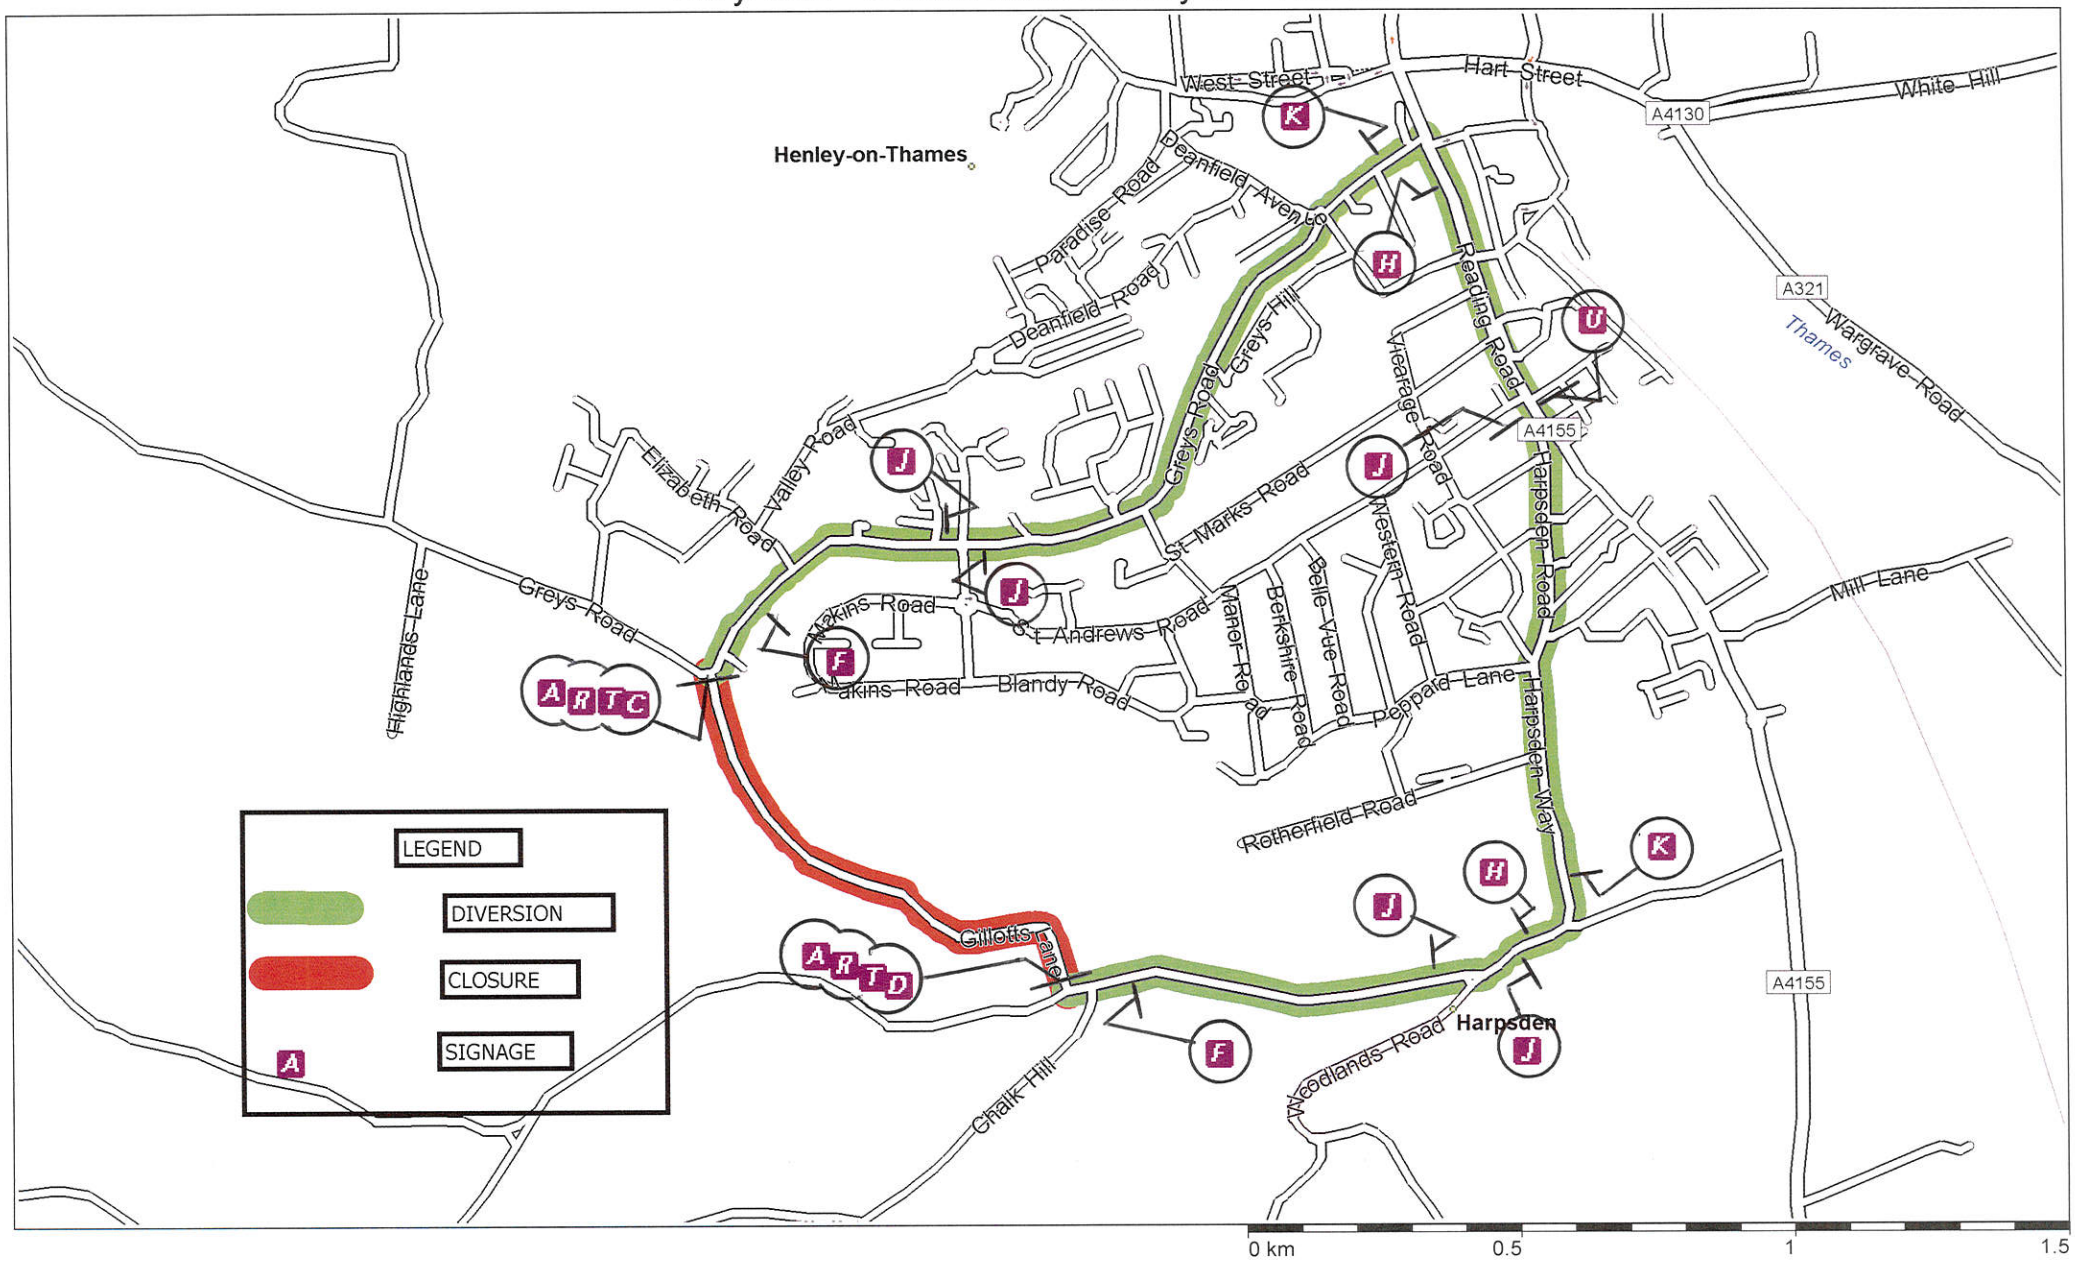

Copyright © 1988-2004 Microsoft Corp. and/or its suppliers. All rights reserved. http://www.microsoft.com/autoroute/
© 1993-2003 NAVTEQ and its suppliers. All rights reserved. © Crown Copyright 2004. All rights reserved. License number 100025500.

Buryhook - Gillotts Lane Henley on Thames [Blank]

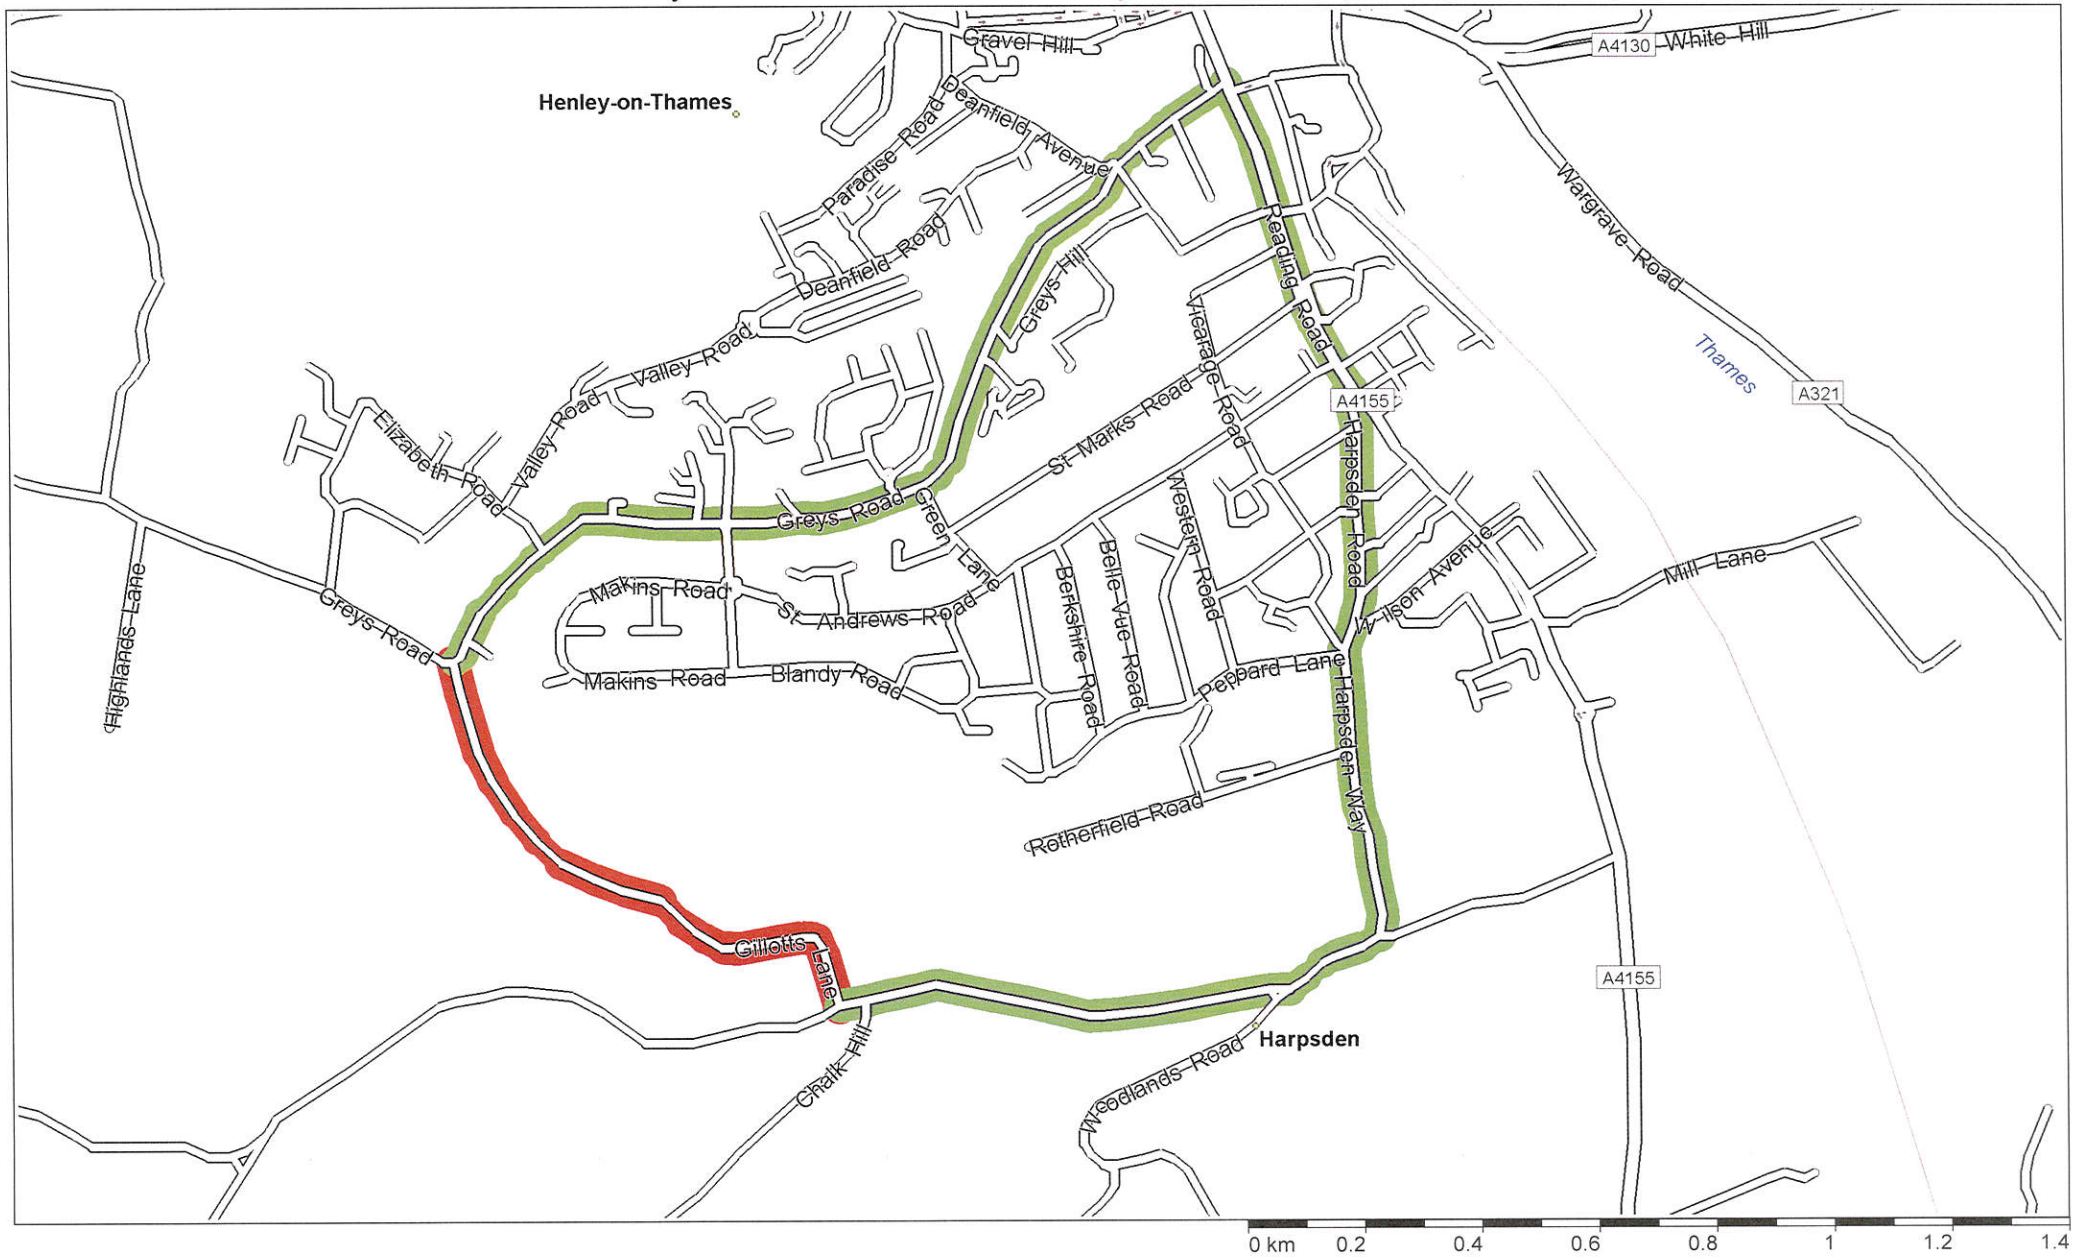


Copyright © 1988-2004 Microsoft Corp. and/or its suppliers. All rights reserved. http://www.microsoft.com/autoroute/
© 1993-2003 NAVTEQ and its suppliers. All rights reserved. © Crown Copyright 2004. All rights reserved. License number 100025500.

SUN TRAFFIC LTD
SUN TOWERS, 11 CARY COURT, SOMERTON BUSINESS PARK
SOMERTON, SOMERSET, TA11 6SB
TEL: 0845 123 0111 FAX: 01458 274621

SIGNING SCHEDULE

Client: BURYHOOK

Site: GILLOTTS LANE
HENLEY ON THAMES

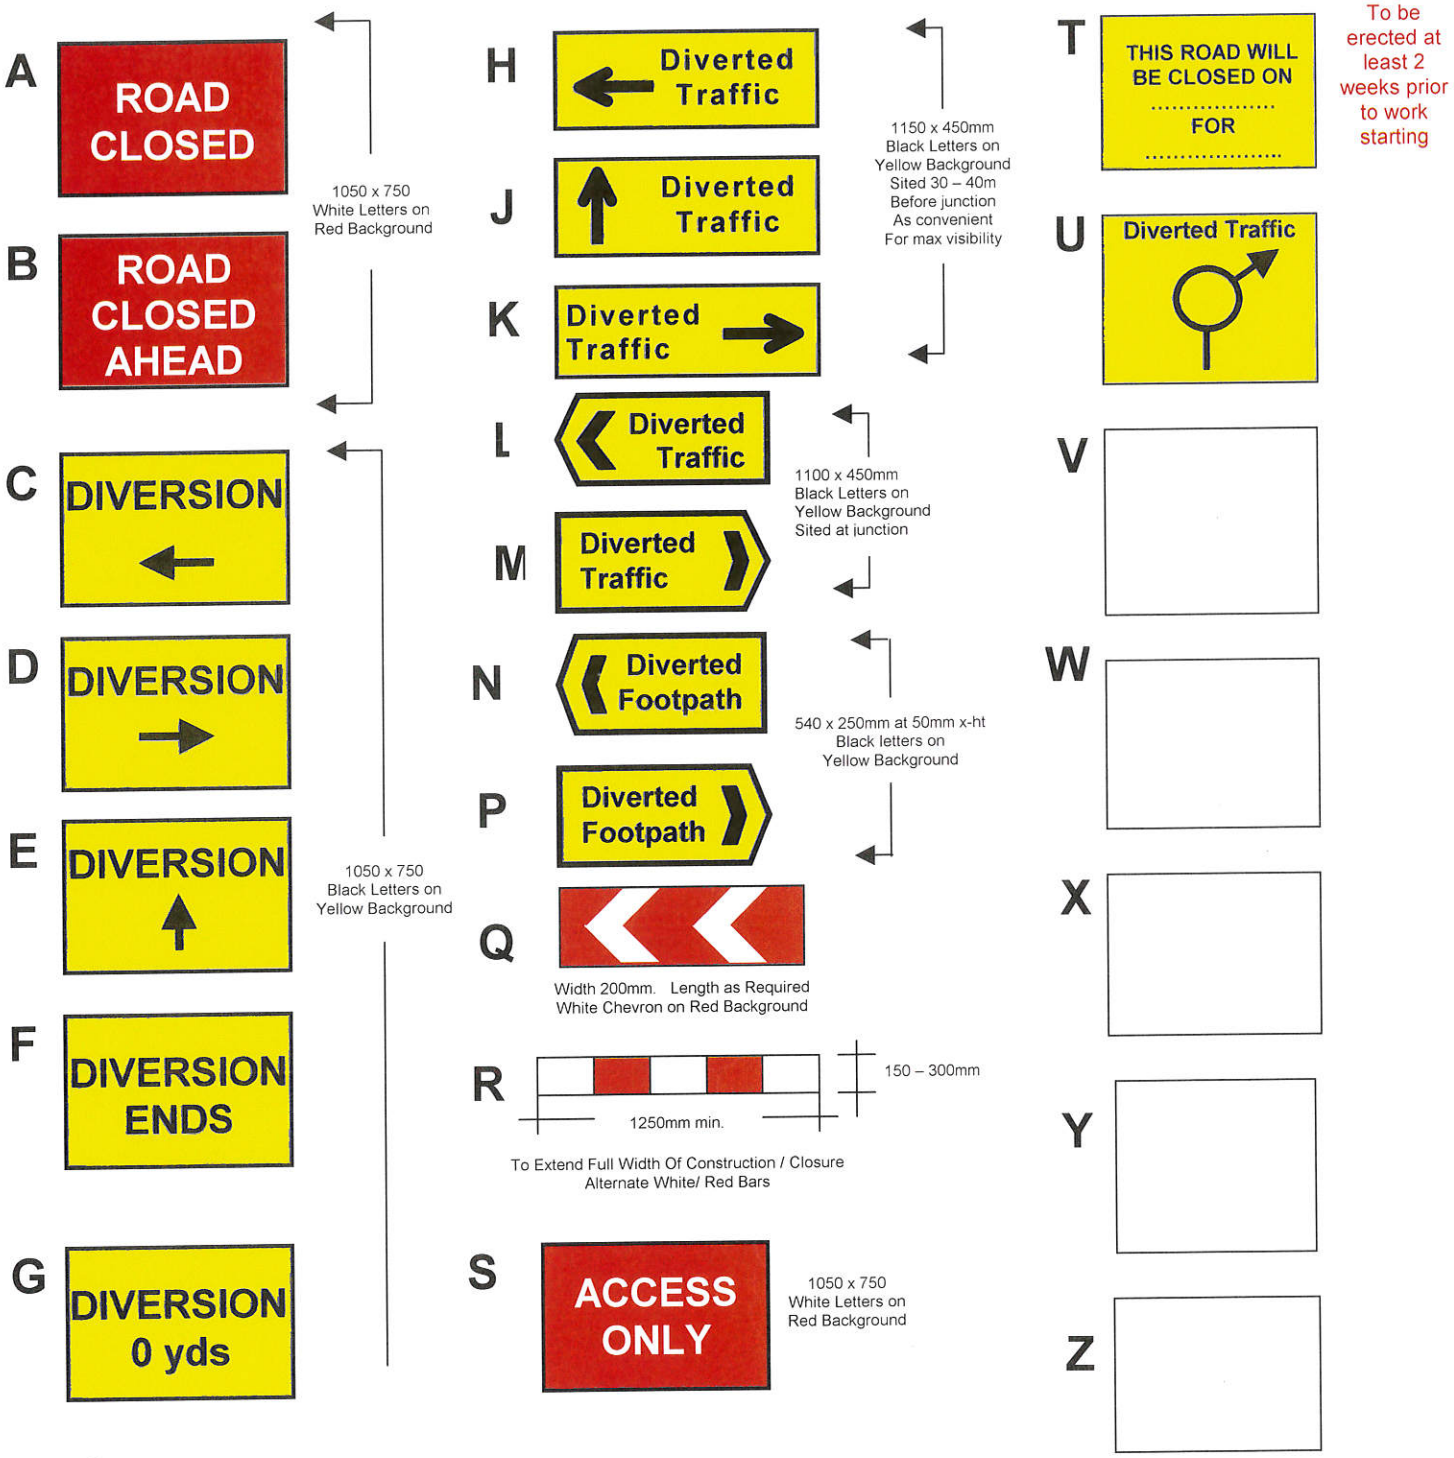

NOTES

- Sign T to be erected 2 weeks prior to work starting.
- Signs C – G to be used at the beginning of closure
- Signs A and R (Full width of carriageway) to be placed at limits of closures
- All sign positions indicated on plan are approximate. Sizes are applicable to residential roads. Sizes to be increased on high speed roads.
- Signing details shown are MINIMUM requirement. (Excludes Chapter 8 signing). Further signs may be required in response to unforeseen site conditions / circumstances.
- The TM operative(s) shall ensure all free standing temporary signs are made secure by the use of sacks filled with a fine granular material