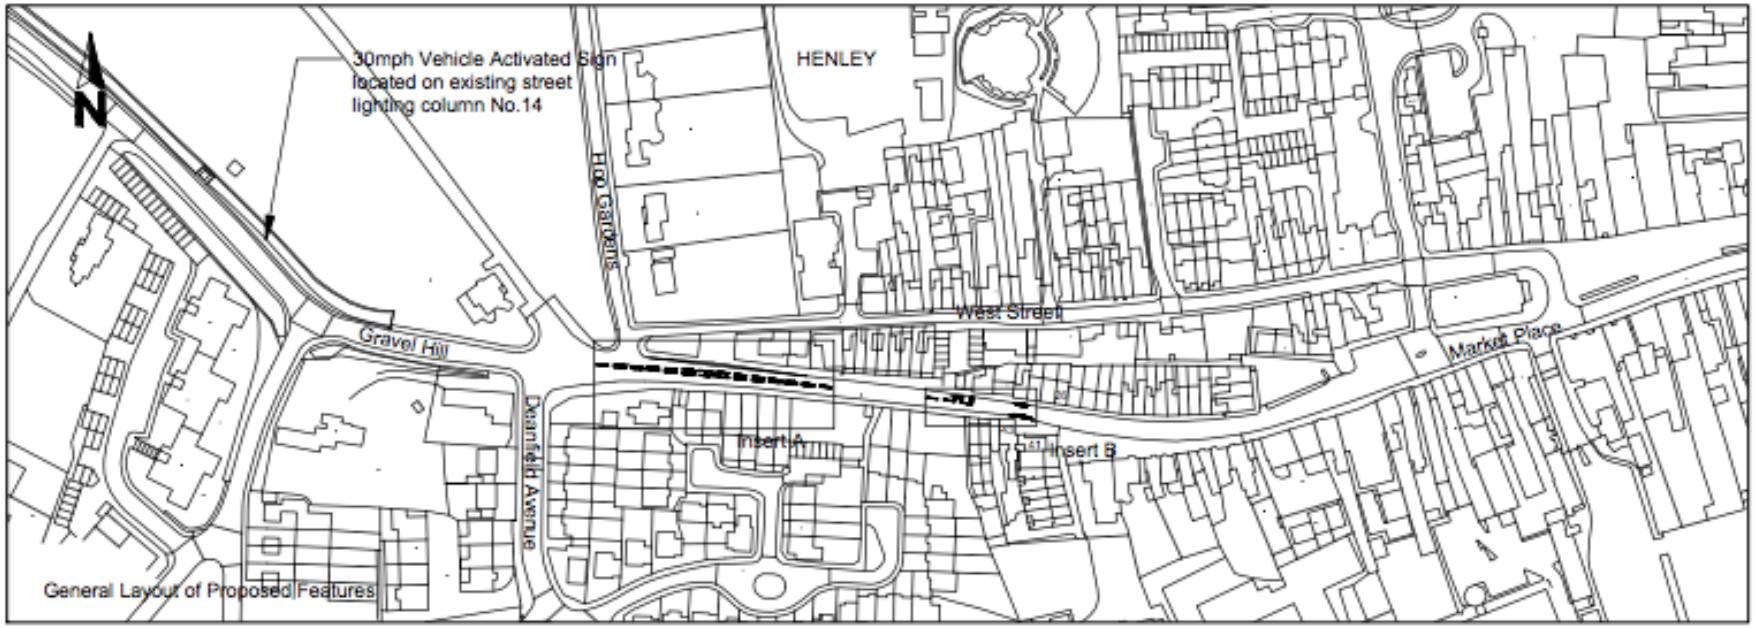
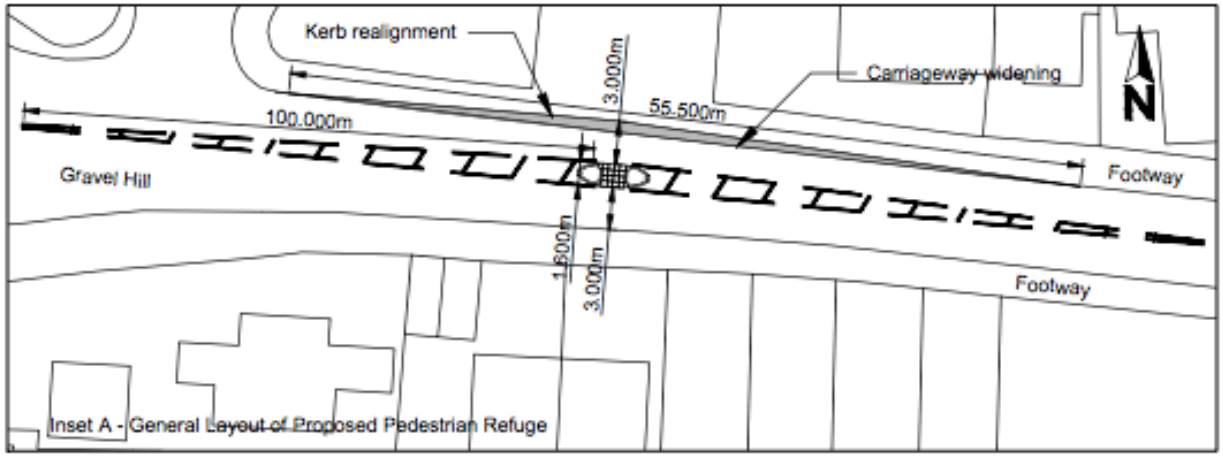
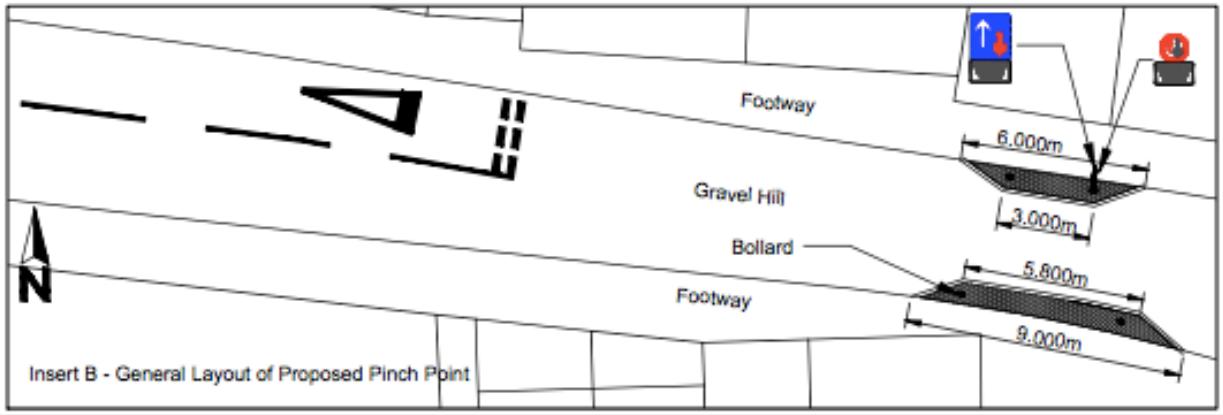
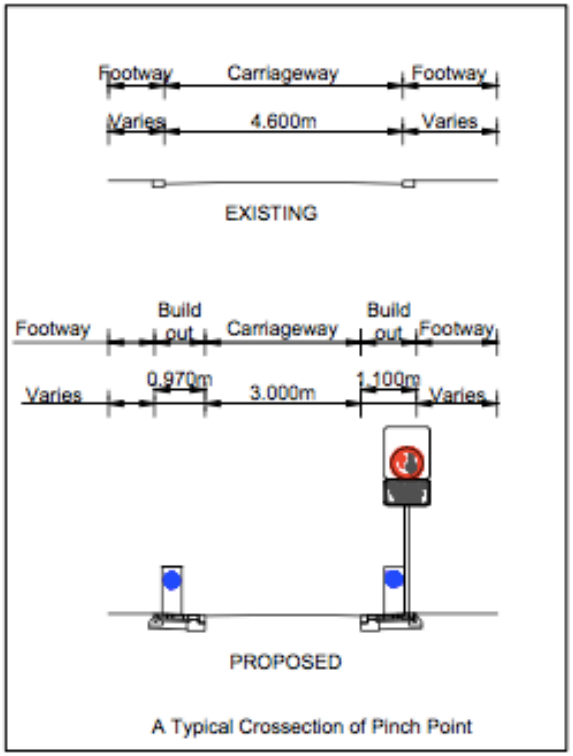

30mph Vehicle Activated Sign located on existing street lighting column No.14
HENLEY
Hop Gardens
West Street
Gravel Hill
Deerfield Avenue
Market Place
Insert A
Insert B
N
General Layout of Proposed Features


Kerb realignment
3.000m
55.500m
Carriageway widening
100.000m
Gravel Hill
Footway
1.600m
3.000m
Footway
N
Inset A - General Layout of Proposed Pedestrian Refuge


Footway
6.000m
Gravel Hill
3.000m
Bollard
5.600m
Footway
9.000m
N
Insert B - General Layout of Proposed Pinch Point


Footway
Carriageway
Footway
Varies
4.600m
Varies
EXISTING
Footway
Build out
Carriageway
Build out
Footway
Varies
0.970m
3.000m
1.100m
Varies
PROPOSED
A Typical Crossection of Pinch Point